FilmL.A., Inc.
6255 W Sunset Blvd, 12th Floor
Hollywood, CA 90028
t: (213)977-8600 - f: (213)977-8601
www.filmla.com

Summary Information

Permit No: F00141517-B **Type of Permit:** FILMING **Release Date:** 08/31/2018

Production Company STARZ POUR VIDA PRODUCTIONS LLC

Insured Company Name STARZ POUR VIDA PRODUCTIONS LLC

Contact Phone No. 1 424-204-1447
Contact Phone No. 2
Fax
Address 9242 BEVERLY BLVD, SUITE 200 BEVERLY HILLS, California 90210

Production Title KENMORE #201-202

Type of Production TV Drama

Producer Chrisann Verges

Director Catalina Aguilar Mastretta

1st AD Sally Brunski

Production Manager Matt Conner

FilmL.A. Coordinator Tara Kramer

Location Manager Justin Hill
Primary Phone Mobile - 310-874-8689
Secondary Phone

Location Assistant tbd tbd
Primary Phone Mobile - 555-555-5555
Secondary Phone

Fees

Posting 1200	$276.00
Posting 1500	$345.00
Posting Max	$1,380.00
Notification Charge	$510.00
LA CITY LANE AND STREET CLOSURE FEE	$312.00
FILMLA NON-REFUNDABLE FILM PERMIT RIDER FEE	$109.00

Total Permit Fee $2,932.00

Number of Locations 2

NOT A PERMIT

FilmL.A., Inc.
6255 W Sunset Blvd, 12th Floor
Hollywood, CA 90028
t: (213)977-8600 - f: (213)977-8601
www.filmla.com

Summary Information

Location

Permit Number	F00141517-B	**Location Manager**	Justin Hill
Production Company	STARZ POUR VIDA PRODUCTIONS LL...	Primary Phone	Mobile - 310-874-8689
Insured Company	STARZ POUR VIDA PRODUCTIONS LL...	Secondary Phone	
Production Title	KENMORE #201-202		

Location Address E 6th St, Euclid Ave - Lorena St, Los Angeles , CA, 90063

Location Type Street

Film Dates 8/31/2018 - 8/31/2018 17:00 - 21:00 1 day

Open or Closed to the Public Open

Generic Conditions
Community Survey Obtained
Must Maintain 5' Clearance on Sidewalks/Walkways
Must maintain local/emergency access
No cast or crew parking on area streets
No interference with merchant activity.
Number of uniformed officers listed on the permit is a minimum requirement. Permittee remains responsible for deploying a sufficient number of uniformed officers to provide traffic and crowd control to ensure the safety of the film crew and the public.
Traffic control must be done in accordance w/MUTCD
Traffic Officers Required
Uniformed officers shall have a copy of the film permit in their possession and are required to confirm that all traffic control signage devices are in place.

Equipment on Location

Type	Quantity
5 or 10 ton trucks	4
Cast/Crew vehicles	80
Cube Trucks	4
Generator	1
Scissor Lifts	2
Trailers	4
Vans	4

Personnel on Location

Type	Quantity
Cast	10
Crew	80
Extras	20
Off-Duty/Retired LAPD Officer(s)	2

Filming Activities Equipment on sidewalk, in curb lane & across street; Exterior Dialogue; Intermittent pedestrian control; Intermittent traffic control - 2 minutes standard; Walk & Talk; Cast Rides Bicycles ;

Jurisdiction **Political:** Los Angeles City - Council District 14 **Police:** Los Angeles Police Department **Fire:** Los Angeles City

NOT A PERMIT

FilmL.A., Inc.
6255 W Sunset Blvd, 12th Floor
Hollywood, CA 90028
t: (213)977-8600 - f: (213)977-8601
www.filmla.com

Summary Information

Location

Permit Number	F00141517-B	**Location Manager**	Justin Hill
Production Company	STARZ POUR VIDA PRODUCTIONS LL...	Primary Phone	Mobile - 310-874-8689
Insured Company	STARZ POUR VIDA PRODUCTIONS LL...	Secondary Phone	
Production Title	KENMORE #201-202		

Thomas Guide **Page:** 635 **Grid:** B6

Approvals LOS ANGELES CITY POLICE DEPARTMENT Melissa Hernandez

Coordinator Note RIDER B - RELEASES LOCATION.

Parking

Base Camp
Location Type : 204 N Evergreen Ave, Los Angeles, CA, 90033
Other Location

Crew Parking
Location Type : 204 N Evergreen Ave, Los Angeles, CA, 90033
Other Location

Parking Notes
Base-Camp & Crew Parking: 204 N Evergreen Ave. Los Angeles, CA 90033, Evergreen Cemetery (8/29-8/31)
Catering & Work Trucks: 2701 E 1st St. Los Angeles, CA 90033

Posting "No Parking" signs
B/S 6TH ST, BERNAL AVE - LORENA ST
W/S LORENA ST, 6TH ST - SOUTH 300'
E/S CONCORD ST, 6TH ST - NORTH 50'

Approximate Footage 1201 - 1500 **Log Number** 213284

Date(s) 8/31/2018 to 8/31/2018 **Time(s)** 16:00 to 22:00

NOT A PERMIT

FilmL.A., Inc.
6255 W Sunset Blvd, 12th Floor
Hollywood, CA 90028
t: (213)977-8600 - f: (213)977-8601
www.filmla.com

Summary Information

Location

Permit Number	F00141517-B	**Location Manager**	Justin Hill
Production Company	STARZ POUR VIDA PRODUCTIONS LL...	Primary Phone	Mobile - 310-874-8689
Insured Company	STARZ POUR VIDA PRODUCTIONS LL...	Secondary Phone	
Production Title	KENMORE #201-202		

Location Address 402 S Bernal Ave, Los Angeles, CA, 90063

Location Type Private Residence

Prep Dates 8/31/2018 - 8/31/2018 07:00 - 15:00 1 day

Film Dates 8/31/2018 - 8/31/2018 15:00 - 04:00 1 day

Strike Dates 9/1/2018 - 9/1/2018 04:00 - 22:00

Open or Closed to the Public Closed

Generic Conditions

*Certain service and personnel fees required by jurisdictional agencies are not collected by FilmL.A. Any such fees must be paid directly to the appropriate agency, and a separate invoice will be provided to the permittee.
Community Survey Obtained
Must Maintain 5' Clearance on Sidewalks/Walkways
Must maintain local/emergency access
No cast or crew parking on area streets
No interference with merchant activity.
Number of uniformed officers listed on the permit is a minimum requirement. Permittee remains responsible for deploying a sufficient number of uniformed officers to provide traffic and crowd control to ensure the safety of the film crew and the public.
Traffic control must be done in accordance w/MUTCD
Traffic Officers Required
Uniformed officers shall have a copy of the film permit in their possession and are required to confirm that all traffic control signage devices are in place.

Please see attached documents

141517_WS_C1_LORENA_2ND_EAGLE_ Layout1 (1).pdf
08.31.18 CEGLIA R 27120.pdf
141517_FULL_4TH_LORENA_EUCLID_.pdf

Equipment on Location

Type	Quantity
5 or 10 ton trucks	4
Cast/Crew vehicles	80
Condors	2
Cranes	1

Personnel on Location

Type	Quantity
Cast	10
Crew	80
Extras	60
Off-Duty/Retired LAPD Officer(s)	2

NOT A PERMIT

FilmL.A., Inc.
6255 W Sunset Blvd, 12th Floor
Hollywood, CA 90028
t: (213)977-8600 - f: (213)977-8601
www.filmla.com

Summary Information — Location

Permit Number	F00141517-B	**Location Manager**	Justin Hill
Production Company	STARZ POUR VIDA PRODUCTIONS LL...	Primary Phone	Mobile - 310-874-8689
Insured Company	STARZ POUR VIDA PRODUCTIONS LL...	Secondary Phone	
Production Title	KENMORE #201-202		

Cube Trucks	4
Generator	1
Picture vehicles	10
Scissor Lifts	2
Trailers	4
Vans	4

Filming Activities Atmospheric Smoke Effects; Drive ups & away; Driving shots; Equipment on sidewalk, in curb lane & across street; Interior and exterior dialogue; Intermittent pedestrian control; Intermittent traffic control - 2 minutes standard; Wetdown; Walk & Talk; Cast Rides Bicycles ; Equipment to include: Balloon light. Jib. Crane. ; Cast Vapes/Smokes; Smoke FX; Simulated party scene; Music Playback (2000-2359); Relaxed Parking Enforcement ;

Jurisdiction **Political:** Los Angeles City - Council District 14 **Police:** Los Angeles Police Department **Fire:** Los Angeles City

Thomas Guide **Page:** 635 **Grid:** C6

Approvals

LOS ANGELES CITY DEPARTMENT OF TRANSPORTATION - CLOSURES	Jennifer Morelos
LOS ANGELES CITY POLICE DEPARTMENT	Melissa Hernandez
LOS ANGELES CITY DEPARTMENT OF PUBLIC WORKS-COMMISSIONER	Kevin James

Coordinator Note RIDER B - RELEASES LOCATION.

Parking

Base Camp Location Type : Other Location	204 N Evergreen Ave, Los Angeles, CA, 90033	**Crew Parking** Location Type : Other Location	204 N Evergreen Ave, Los Angeles, CA, 90033

Parking Notes
Base-Camp & Crew Parking: 204 N Evergreen Ave. Los Angeles, CA 90033, Evergreen Cemetery (8/29-8/31)
Catering & Work Trucks: 2701 E 1st St. Los Angeles, CA 90033

Posting "No Parking" signs
W/S LORENA ST, 4TH ST - 2ND ST
W/S LORENA ST, 4TH ST - SOUTH 200'
N/S 4TH ST, LORENA ST - CONCORD ST
W/S BERNAL AVE, 4TH ST - 200' SOUTH

NOT A PERMIT

FilmL.A., Inc.
6255 W Sunset Blvd, 12th Floor
Hollywood, CA 90028
t: (213)977-8600 - f: (213)977-8601
www.filmla.com

Summary Information — Location

Permit Number	F00141517-B	**Location Manager**	Justin Hill
Production Company	STARZ POUR VIDA PRODUCTIONS LL...	Primary Phone	Mobile - 310-874-8689
Insured Company	STARZ POUR VIDA PRODUCTIONS LL...	Secondary Phone	
Production Title	KENMORE #201-202		

E/S BERNAL AVE, 4TH ST - SOUTH 350'
E/S CONCORD ST, 3RD ST - 4TH ST
B/S ALLEY SOUTH OF 4TH ST BETWEEN BERNAL AVE & LORENA ST, 4TH ST - SOUTH TO END

Approximate Footage more than 1800 **Log Number** 213441

Date(s) 8/31/2018 to 8/31/2018 **Time(s)** 00:00 to 00:00

Posting "No Parking" signs
W/S LORENA ST, 4TH ST - 2ND ST
W/S LORENA ST, 4TH ST - SOUTH 200'
N/S 4TH ST, LORENA ST - CONCORD ST
W/S BERNAL AVE, 4TH ST - 200' SOUTH
E/S BERNAL AVE, 4TH ST - SOUTH 350'
E/S CONCORD ST, 3RD ST - 4TH ST
B/S ALLEY SOUTH OF 4TH ST BETWEEN BERNAL AVE & LORENA ST, 4TH ST - SOUTH TO END

Approximate Footage more than 1800 **Log Number** 213443

Date(s) 8/31/2018 to 8/31/2018 **Time(s)** 18:00 to 06:00

Posting "No Parking" signs
W/S LORENA ST, 4TH ST - SOUTH 200' & NORTH 200'
N/S 4TH ST, LORENA ST - CONCORD ST
W/S BERNAL AVE, 4TH ST - 200' SOUTH

Approximate Footage 901 - 1200 **Log Number** 213444

Date(s) 8/31/2018 to 9/1/2018 **Time(s)** 07:00 to 22:00

Lane / Full Closure SOUTHBOUND DIRECTIONAL CLOSURE LORENA ST, EAGLE ST - 2ND ST

Approximate Footage 0 - 300

Date(s) 8/31/2018 to 8/31/2018 **Time(s)** 19:00 to 06:00

Lane / Full Closure FULL CLOSURE 4TH ST, S LORENA ST - EUCLID AVE

Approximate Footage 0 - 300

NOT A PERMIT

FilmL.A., Inc.
6255 W Sunset Blvd, 12th Floor
Hollywood, CA 90028
t: (213)977-8600 - f: (213)977-8601
www.filmla.com

Summary Information — Location

Permit Number	F00141517-B	**Location Manager**	Justin Hill
Production Company	STARZ POUR VIDA PRODUCTIONS LL...	Primary Phone	Mobile - 310-874-8689
Insured Company	STARZ POUR VIDA PRODUCTIONS LL...	Secondary Phone	
Production Title	KENMORE #201-202		

Date(s) 8/31/2018 to 8/31/2018 **Time(s)** 21:00 to 04:00

Lane / Full Closure W/S CURB LANE CLOSURE LORENA ST, EAGLE ST - 2ND ST

Approximate Footage 0 - 300

Date(s) 8/31/2018 to 8/31/2018 **Time(s)** 12:00 to 19:00

NOT A PERMIT

Permit #F00141517-B

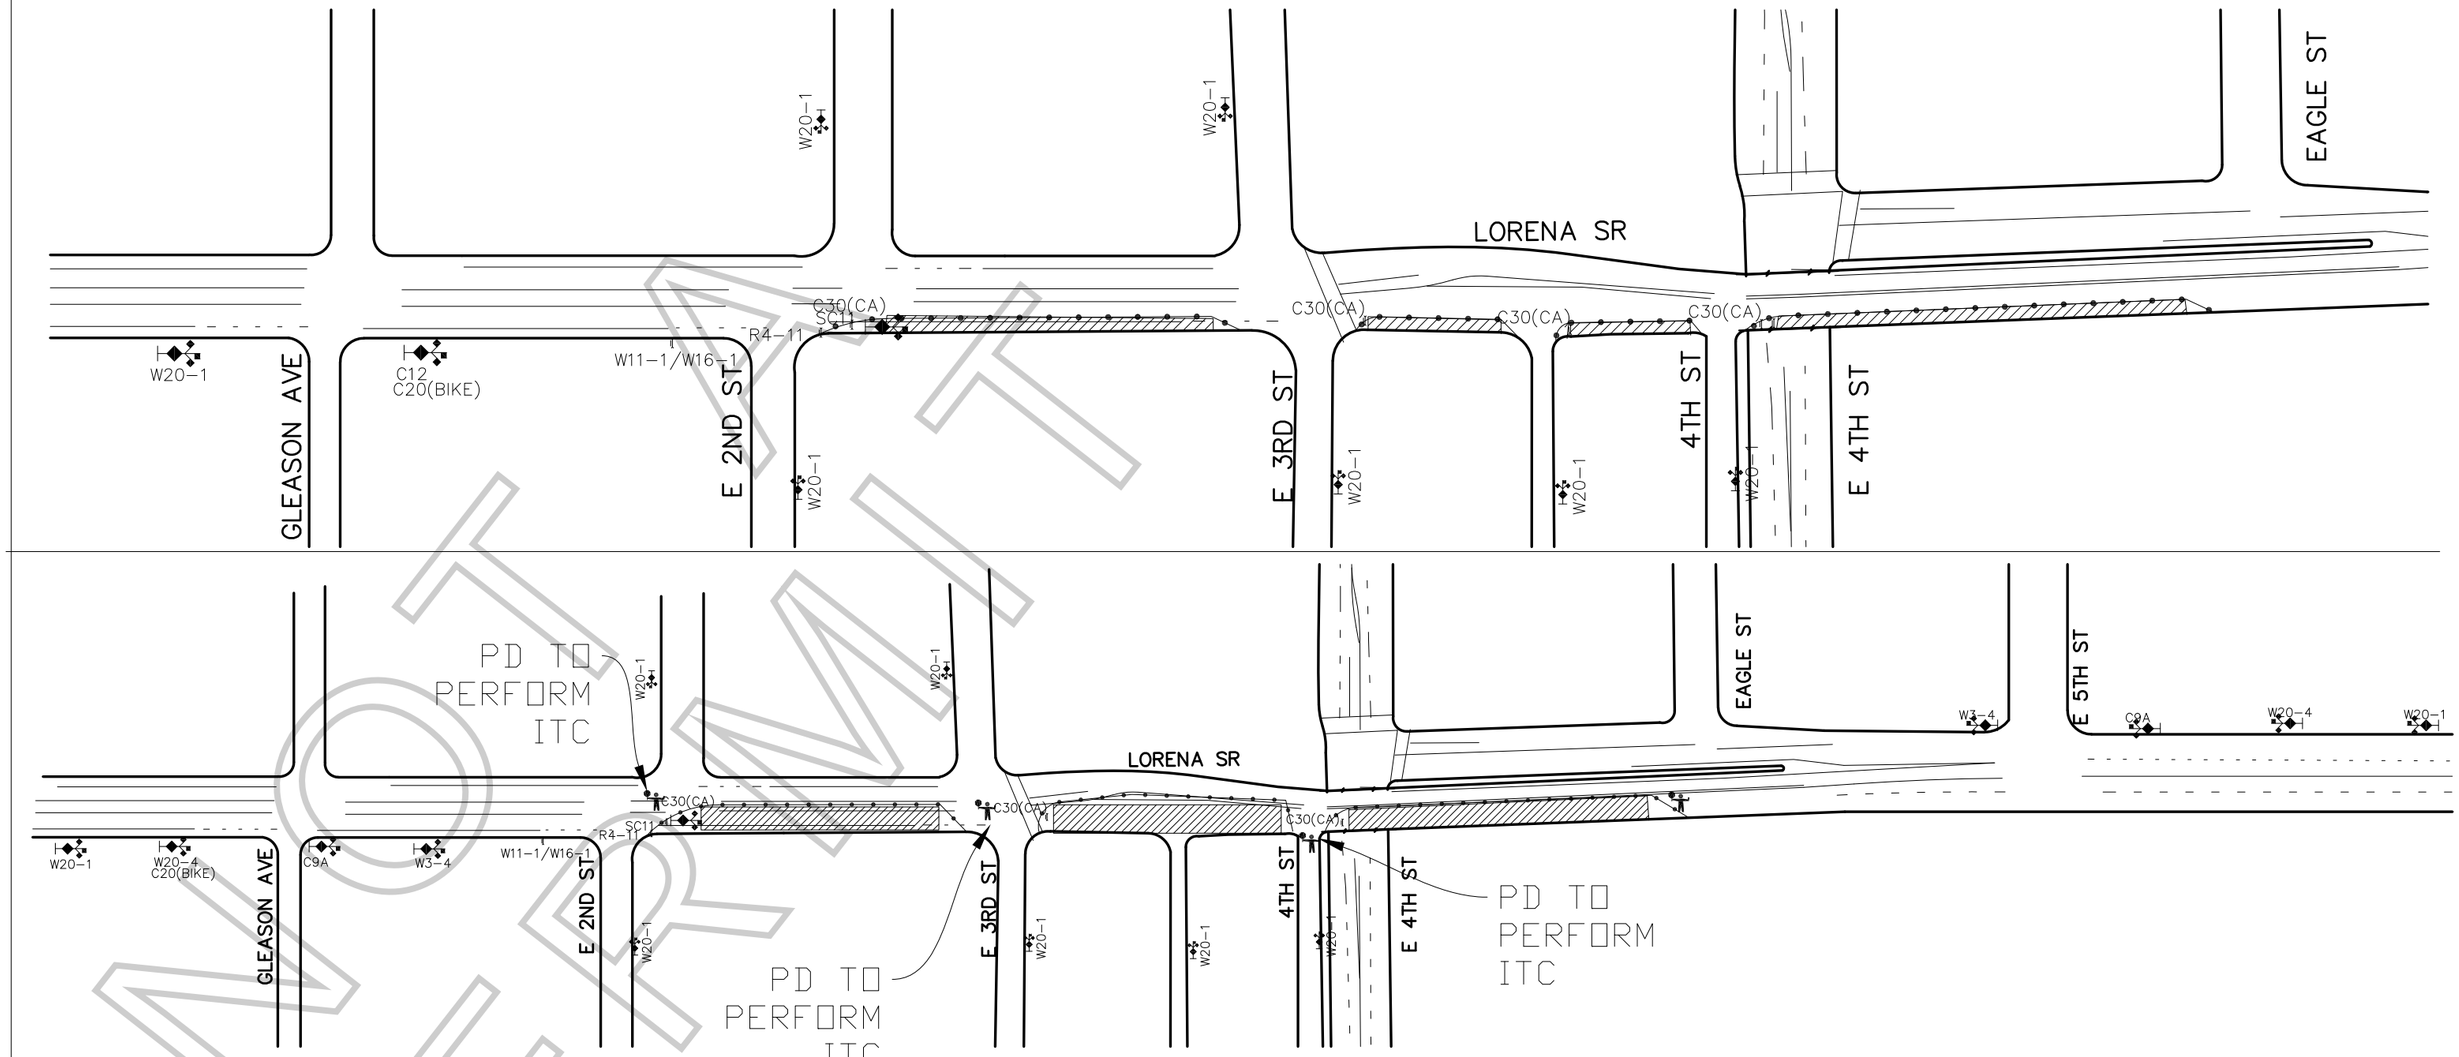

FILM LA COORDINATOR: TARA KRAMER
FILM LA PERMIT # F-141517

CLOSURE INFO:
W/S CURB LANE OF LORENA ST
FROM 2ND ST-EAGLE ST
8/31, 1200-1900
W/S CURB AND ADJACENT LANE OF LORENA ST
FROM 2ND ST-EAGLE ST
8/31, 1900-0600

STARZ POUR VIDA PRODUCTIONS
"KENMORE"
LOCATIONS CONTACT:
CHRIS AGNEW 323.260.4777(4PPS)

LEGEND:

- ADVANCE WARNING SIGN
- SIGN ON TYPE I BARRICADE
- TRAFFIC CONE 28" (REFLECTIVE)
- CLOSURE/WORK AREA

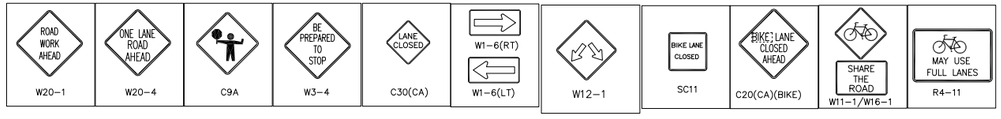

TCP DRAWN BY:
ISMAEL RODRIGUEZ
PACIFIC TRAFFIC CONTROL, INC.
323.981.0600 PH.
LIC # 944488

GENERAL NOTES:

1. ALL SIGNING, STRIPING, AND TRAFFIC CONTROL DEVICES SHALL CONFORM TO THE CURRENT STATE OF CALIFORNIA DEPARTMENT OF TRANSPORTATION (CALTRANS) STANDARD PLANS AND STANDARD SPECIFICATIONS, CALIFORNIA M.U.T.C.D., AND ANY ADDENDUMS THERTO, AND AS SHOWN ON THESE PLANS.
2. THERE SHALL BE NO INTERFERENCE WITH TRAFFIC SIGNALS OR CROSSWALKS.
3. CONES SHALL BE 28" MINIMUM HEIGHT AND SHALL HAVE REFLECTORIZED SLEEVES FOR NIGHT WORK.
4. POLICE SHALL DIRECT TRAFFIC AS NECESSARY.

NOT A PERMIT

F-315-U

LOS ANGELES FIRE DEPARTMENT

Permit #F00141517-B

Permit No: 27120

Date Issue 8/27/2018

SPECIAL PERMIT TO USE SPECIAL EFFECTS

State Lic No 2607.06

Name:	TOM CEGLIA	Address:	P.O. BOX 617			Phone:	(818) 585-2702
Company:		City:	LAKE HUGHES			Mobile:	(818) 585-2702
Email:	oncallspfx@yahoo.com	State:	CA	Zip:	93532	Fax:	(

2nd Operator: 3582.08 ANTHONY CEGLIA

Production Title: VIDA Production Company: STARZ POUR VIDA PROD.

Location: 402 S. BERNAL AVE

PERMISSION IS HEREBY GRANTED TO SIMULATE:

ACTORS SMOKING AND VAPING . CANDLES FOR BACKGROUND SETTING

USING THE FOLLOWING SPECIAL EFFECTS MATERIAL:

3-VAPING ,2 PACKS OF HERBAL CIGARETTES AND 20-CANDLES

UNDER THE FOLLOWING CONDITIONS:

UNDER THE DIRECT SUPERVISION OF TOM CEGLIA, 2607.06 AND SPOT CHECK FOR EFFECTS ONLY FP#141517

ADDITIONAL TERMS AND CONDITIONS

992.6 HSC RESPONSIBILITY. The Company representative shall provide to the authority having jurisdiction the name and license number of the special effects operator who shall have the authority, responsibility and be in charge of handling all Special Effects Material. The company representative shall also allocate sufficient time to the Special Effects Pyrotechnic Operator to prepare for the transportation, parking, storing, securing daily, discharging, disposing of, or otherwise handling of fireworks, pyrotechnic devices, or materials in a sane manner. Upon completion of firing, no unauthorized person shall be permitted access to the firing area until the licensed pyrotechnic operator has determined the area to be safe and secure.

NOTICE: The permittee and production company shall be advised that this permit in no way removes or modifies their responsibility to comply with any other applicable laws or ordinances, including those relating to excessive noise.

57.105.8 THE CHIEF SHALL HAVE THE POWER TO REVOKE OR SUSPEND ANY SPECIAL PERMIT UPON VIOLATION OF THE TERMS AND CONDITIONS IN ACCORDANCE WITH PROVISIONS OF SECTION 57.105.5 OF THE LOS ANGELES MUNICIPAL CODE.

SUBJECT TO FIELD INSPECTION NO DEVIATION WITHOUT WRITTEN PERMISSION

TEMPORARY FROM

8/31/2018 TO

Fire Chief
By: OWENS
Phone: 213 978-3670

lafd:rev 2/2017

NOT A PERMIT

DETOUR

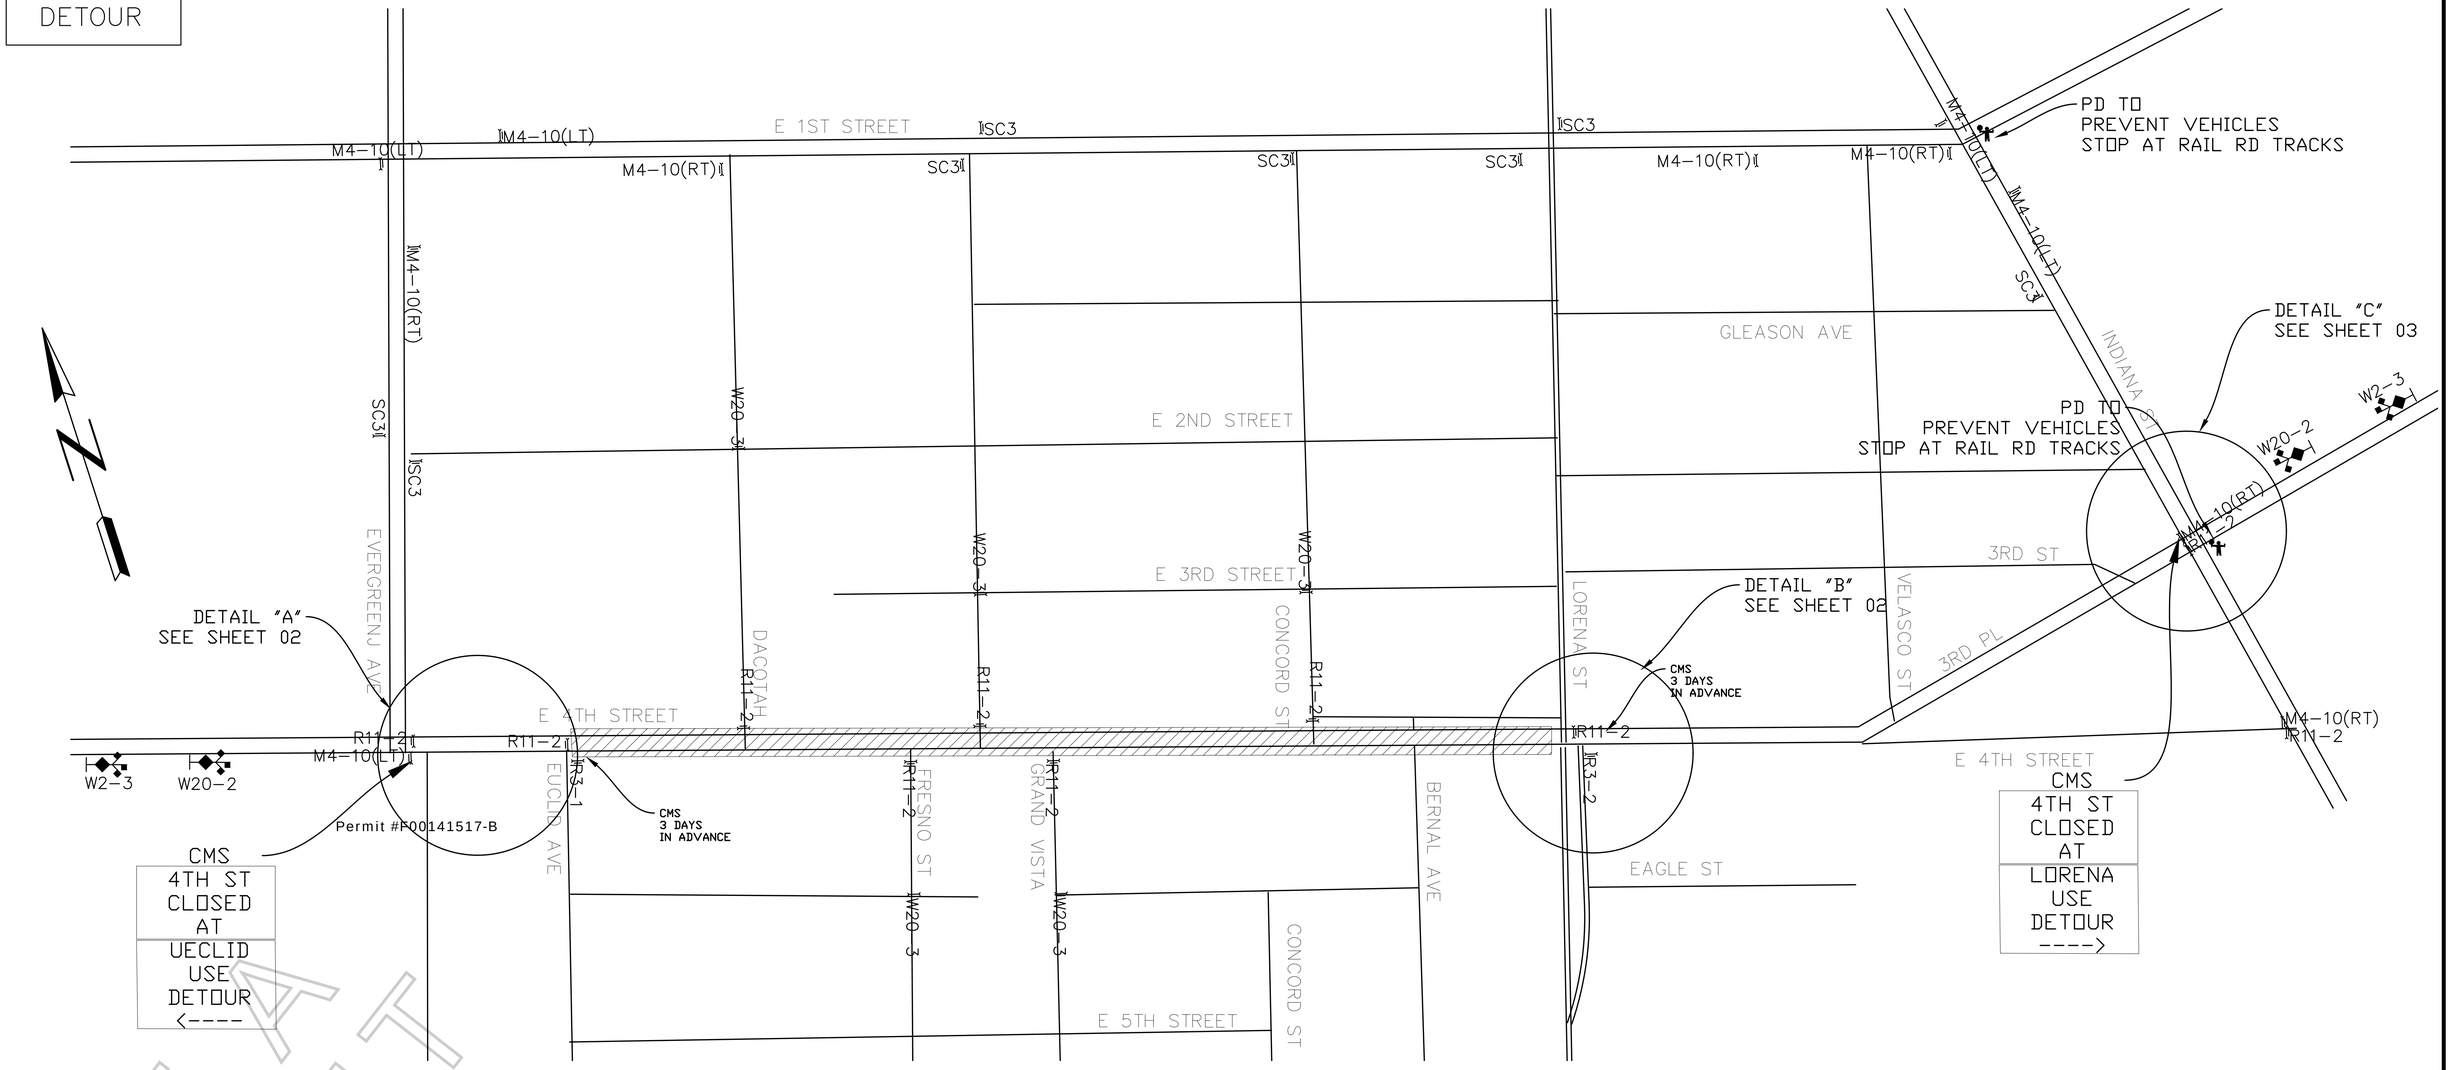

NOT A PERMIT

LEGEND:

- ADVANCE WARNING SIGN
- TYPE III BARRICADE
- SIGN ON TYPE III BARRICADE
- SIGN ON TYPE I BARRICADE
- 28" TRAFFIC CONE – REFLECTIVE
- FLASHING ARROW SIGN (FAS)
- CLOSURE/WORK AREA

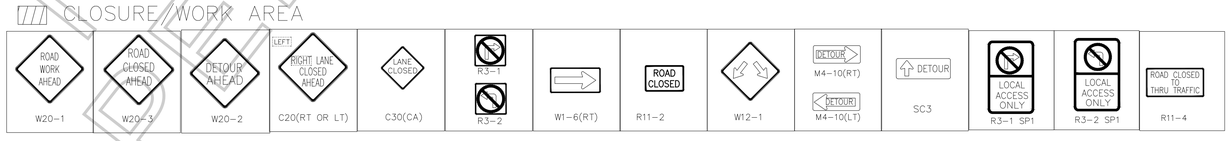

FILM LA COORDINATOR: TARA KRAMER
FILM LA PERMIT # F-141517
DATE/TIMES: 8/31, 2100-0400

PROJECT/SHEET TITLE: FULL CLOSURE OF 4TH ST, FROM EUCLID-LORENA EAST LOS ANGELES, CA	DATE: 8/22/2018
	SCALE: NOT TO SCALE
	DRAWN BY: IR
	CHECKED BY: JVJ
	PROJECT NO.:
	JOB NO.:
	FILE NO.:
	SHEET NO.: 01 OF 03
COMPANY/CONTACT: STARZ POUR PRODUCTIONS "KENMORE" CHRIS AGNEW (323) 260-4777	

APPROVED BY:

NAME/SIGNATURE TITLE DATE

NAME/SIGNATURE TITLE DATE

NAME/SIGNATURE TITLE DATE

REVISIONS			
NO.:	DATE:	DESCRIPTION:	BY:

C:\Users\ismael\Desktop\Los Angeles\141517_FULL_4TH_LORENA_EUCLID_.dwg

DETAIL "A"

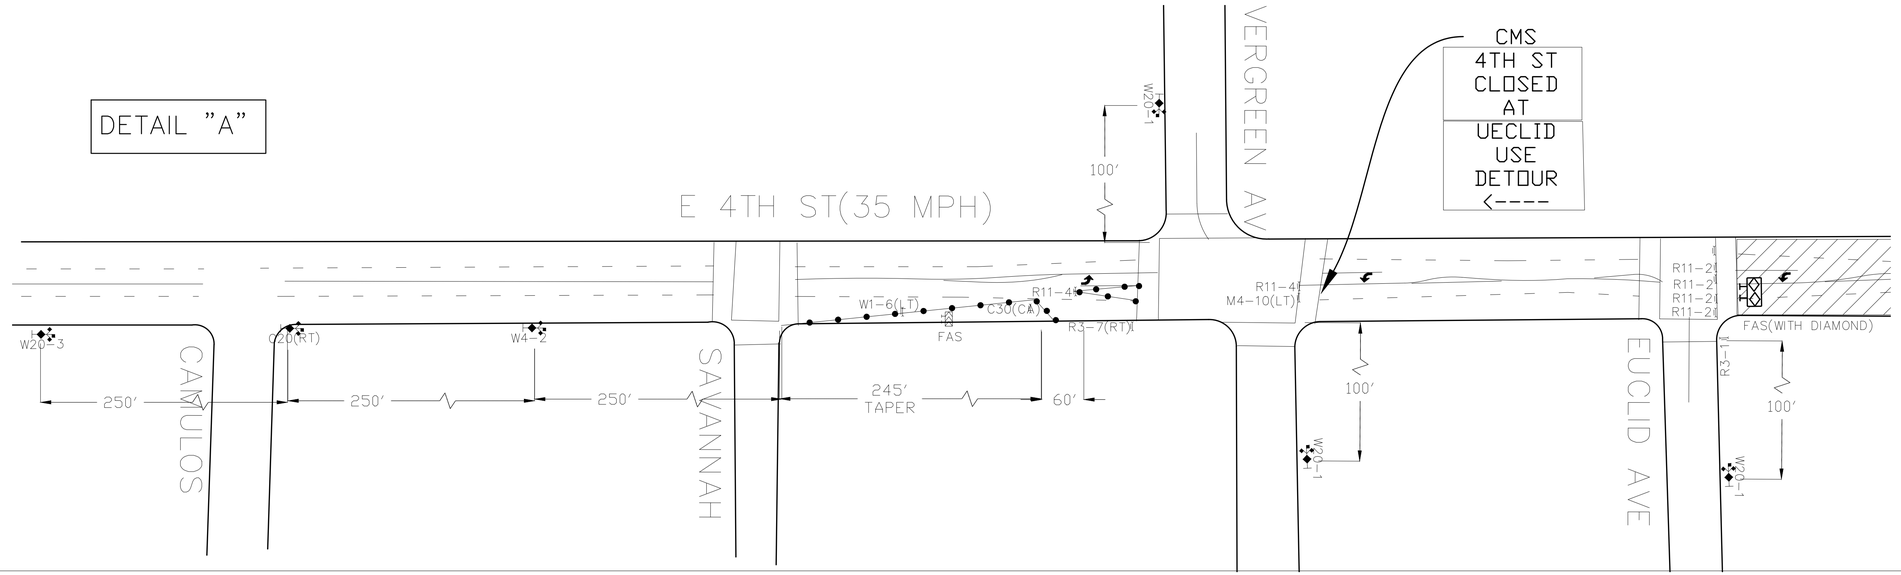

1. ALL SIGNING, DELINEATORS, CONES, BARRICADES, ETC, SHALL CONFORM TO THE STATE OF CALIFORNIA DEPARTMENT OF TRANSPORTATION (CALTRANS) STANDARD PLANS AND STANDARD SPECIFICATIONS, CALIFORNIA M.U.T.C.D. AND ANY ADDENDUMS THERTO AND AS SHOWN ON THESE PLANS.
WITH TRAFFIC SIGNALS OR CROSSWALKS.

GENERAL NOTES

CONES SHALL BE 28" MINIMUM HEIGHT REFLECTORIZED SLEEVES.

Permit #F00141517-B

DETAIL "B"

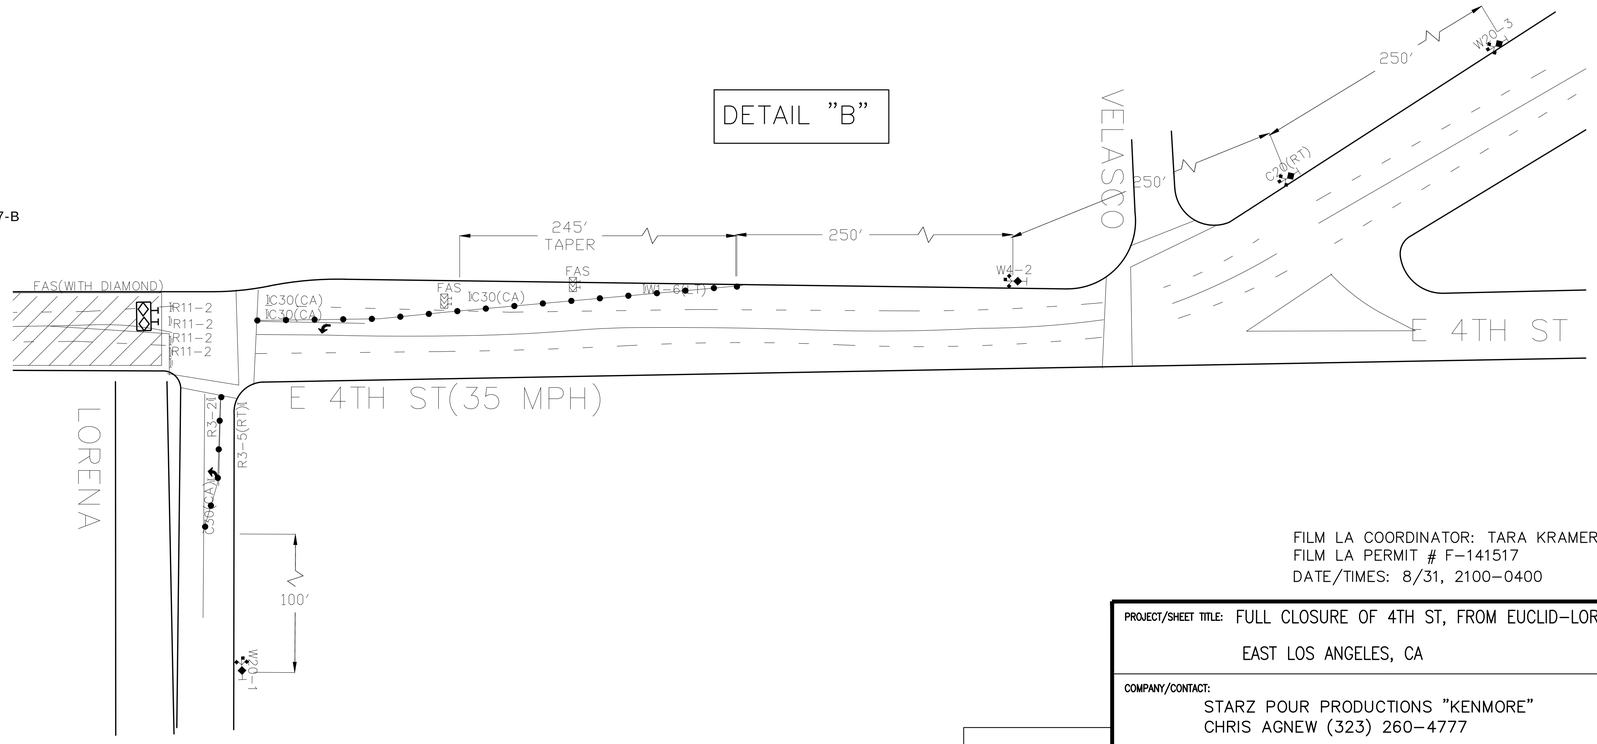

LEGEND:

- ADVANCE WARNING SIGN
- TYPE III BARRICADE
- SIGN ON TYPE III BARRICADE
- SIGN ON TYPE I BARRICADE
- 28" TRAFFIC CONE – REFLECTIVE
- FLASHING ARROW SIGN (FAS)
- CLOSURE/WORK AREA

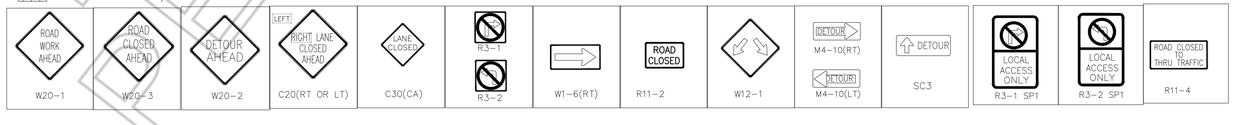

FILM LA COORDINATOR: TARA KRAMER
FILM LA PERMIT # F-141517
DATE/TIMES: 8/31, 2100-0400

PROJECT/SHEET TITLE: FULL CLOSURE OF 4TH ST, FROM EUCLID-LORENA EAST LOS ANGELES, CA	DATE: 6/23/2016
	SCALE: 1"=50'
	DRAWN BY: IR
	CHECKED BY: JVJ
COMPANY/CONTACT: STARZ POUR PRODUCTIONS "KENMORE" CHRIS AGNEW (323) 260-4777	PROJECT NO.:
	JOB NO.:
	FILE NO.:
	SHEET NO.: 02 OF 03

APPROVED BY:

NAME/SIGNATURE TITLE DATE

NAME/SIGNATURE TITLE DATE

NAME/SIGNATURE TITLE DATE

REVISIONS			
NO.:	DATE:	DESCRIPTION:	BY:

NOT A PERMIT

C:\Users\ismael\Desktop\Los Angeles\141517_FULL_4TH_LORENA_EUCLID_.dwg

DETAIL "C"

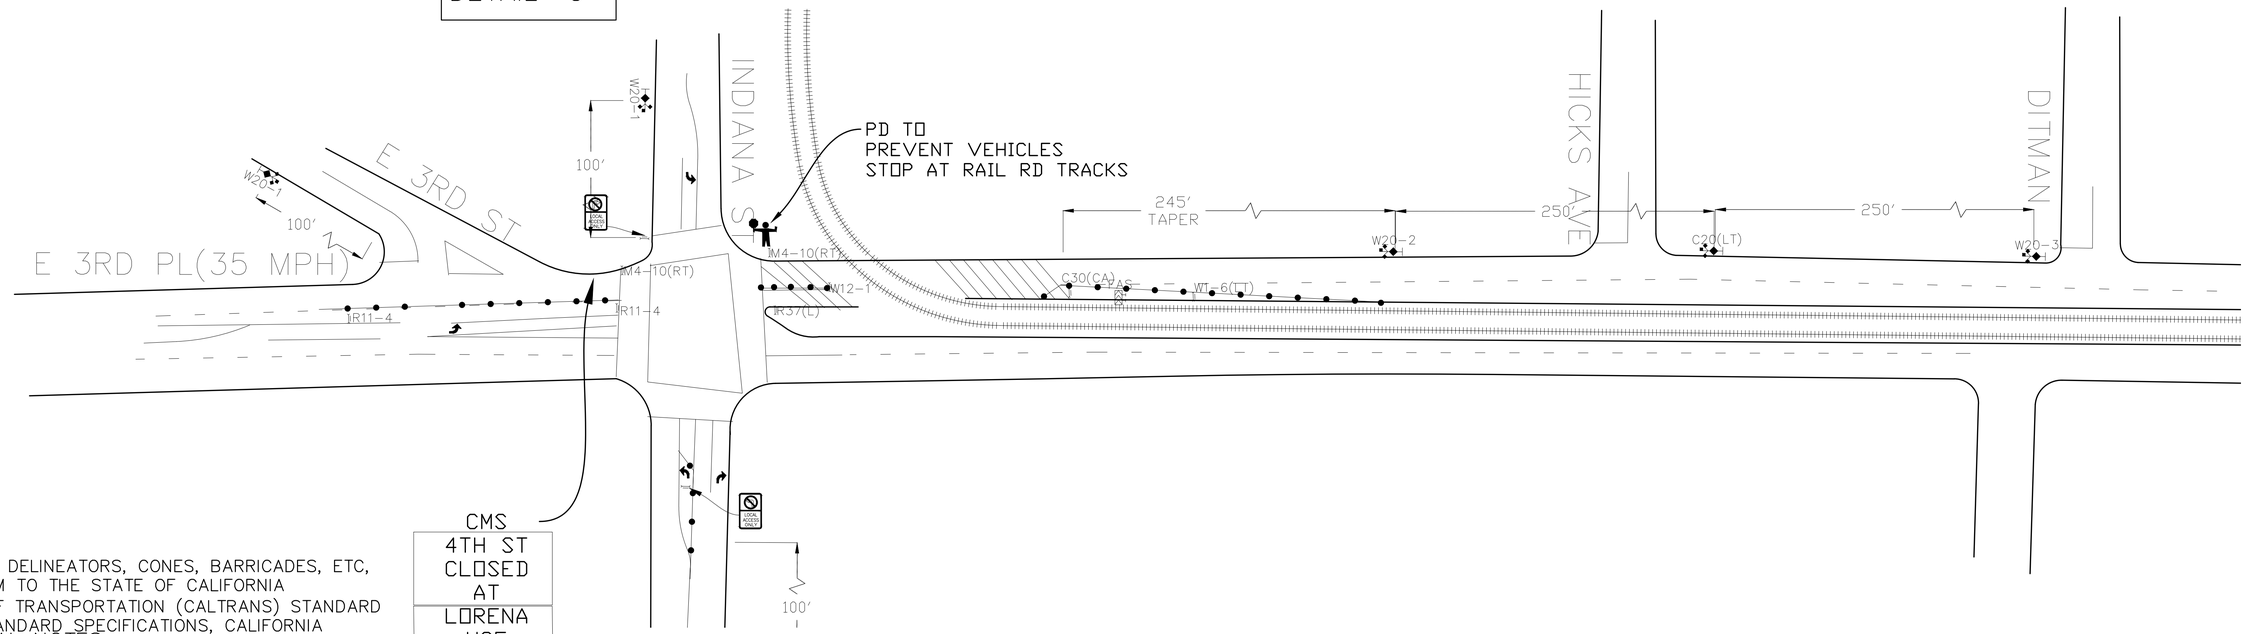

GENERAL NOTES

1. ALL SIGNING, DELINEATORS, CONES, BARRICADES, ETC, SHALL CONFORM TO THE STATE OF CALIFORNIA DEPARTMENT OF TRANSPORTATION (CALTRANS) STANDARD PLANS AND STANDARD SPECIFICATIONS, CALIFORNIA M.U.T.C.D. AND ANY ADDENDUMS THERTO AND AS SHOWN ON THESE PLANS.
WITH TRAFFIC SIGNALS OR CROSSWALKS.
CONES SHALL BE 28" MINIMUM HEIGHT REFLECTORIZED SLEEVES.

Permit #F00141517-B

LEGEND:

- ADVANCE WARNING SIGN
- TYPE III BARRICADE
- SIGN ON TYPE III BARRICADE
- SIGN ON TYPE I BARRICADE
- 28" TRAFFIC CONE – REFLECTIVE
- FLASHING ARROW SIGN (FAS)
- CLOSURE/WORK AREA

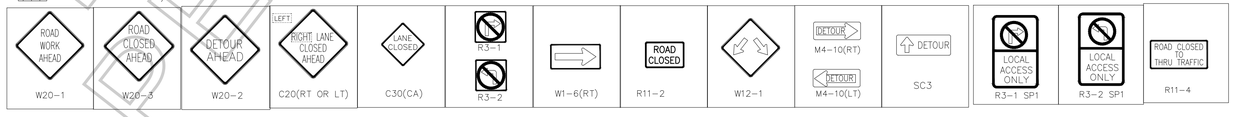

NOT A PERMIT

FILM LA COORDINATOR: TARA KRAMER
FILM LA PERMIT # F-141517
DATE/TIMES: 8/31, 2100-0400

PROJECT/SHEET TITLE: FULL CLOSURE OF 4TH ST, FROM EUCLID-LORENA EAST LOS ANGELES, CA	DATE: 6/23/2016 SCALE: 1"=50' DRAWN BY: IR CHECKED BY: JVJ PROJECT NO.: JOB NO.: FILE NO.: SHEET NO.: 03 OF 03
COMPANY/CONTACT: STARZ POUR PRODUCTIONS "KENMORE" CHRIS AGNEW (323) 260-4777	

APPROVED BY:

NAME/SIGNATURE TITLE DATE

NAME/SIGNATURE TITLE DATE

NAME/SIGNATURE TITLE DATE

REVISIONS			
NO.:	DATE:	DESCRIPTION:	BY:

C:\Users\ismael\Desktop\Los Angeles\141517_FULL_4TH_LORENA_EUCLID_.dwg